Ramsey County Minnesota Parcel Map

S Half
Section 32
T 30 N
R 23 W

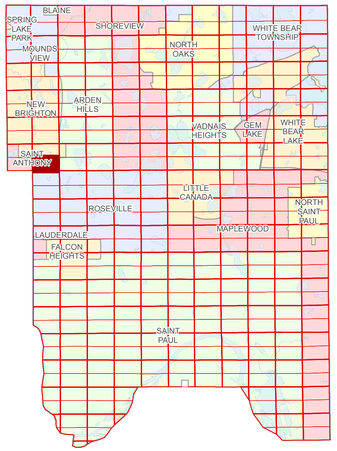

Ramsey County
Section 31

Ramsey County
Section 33

Section 5
Ramsey County

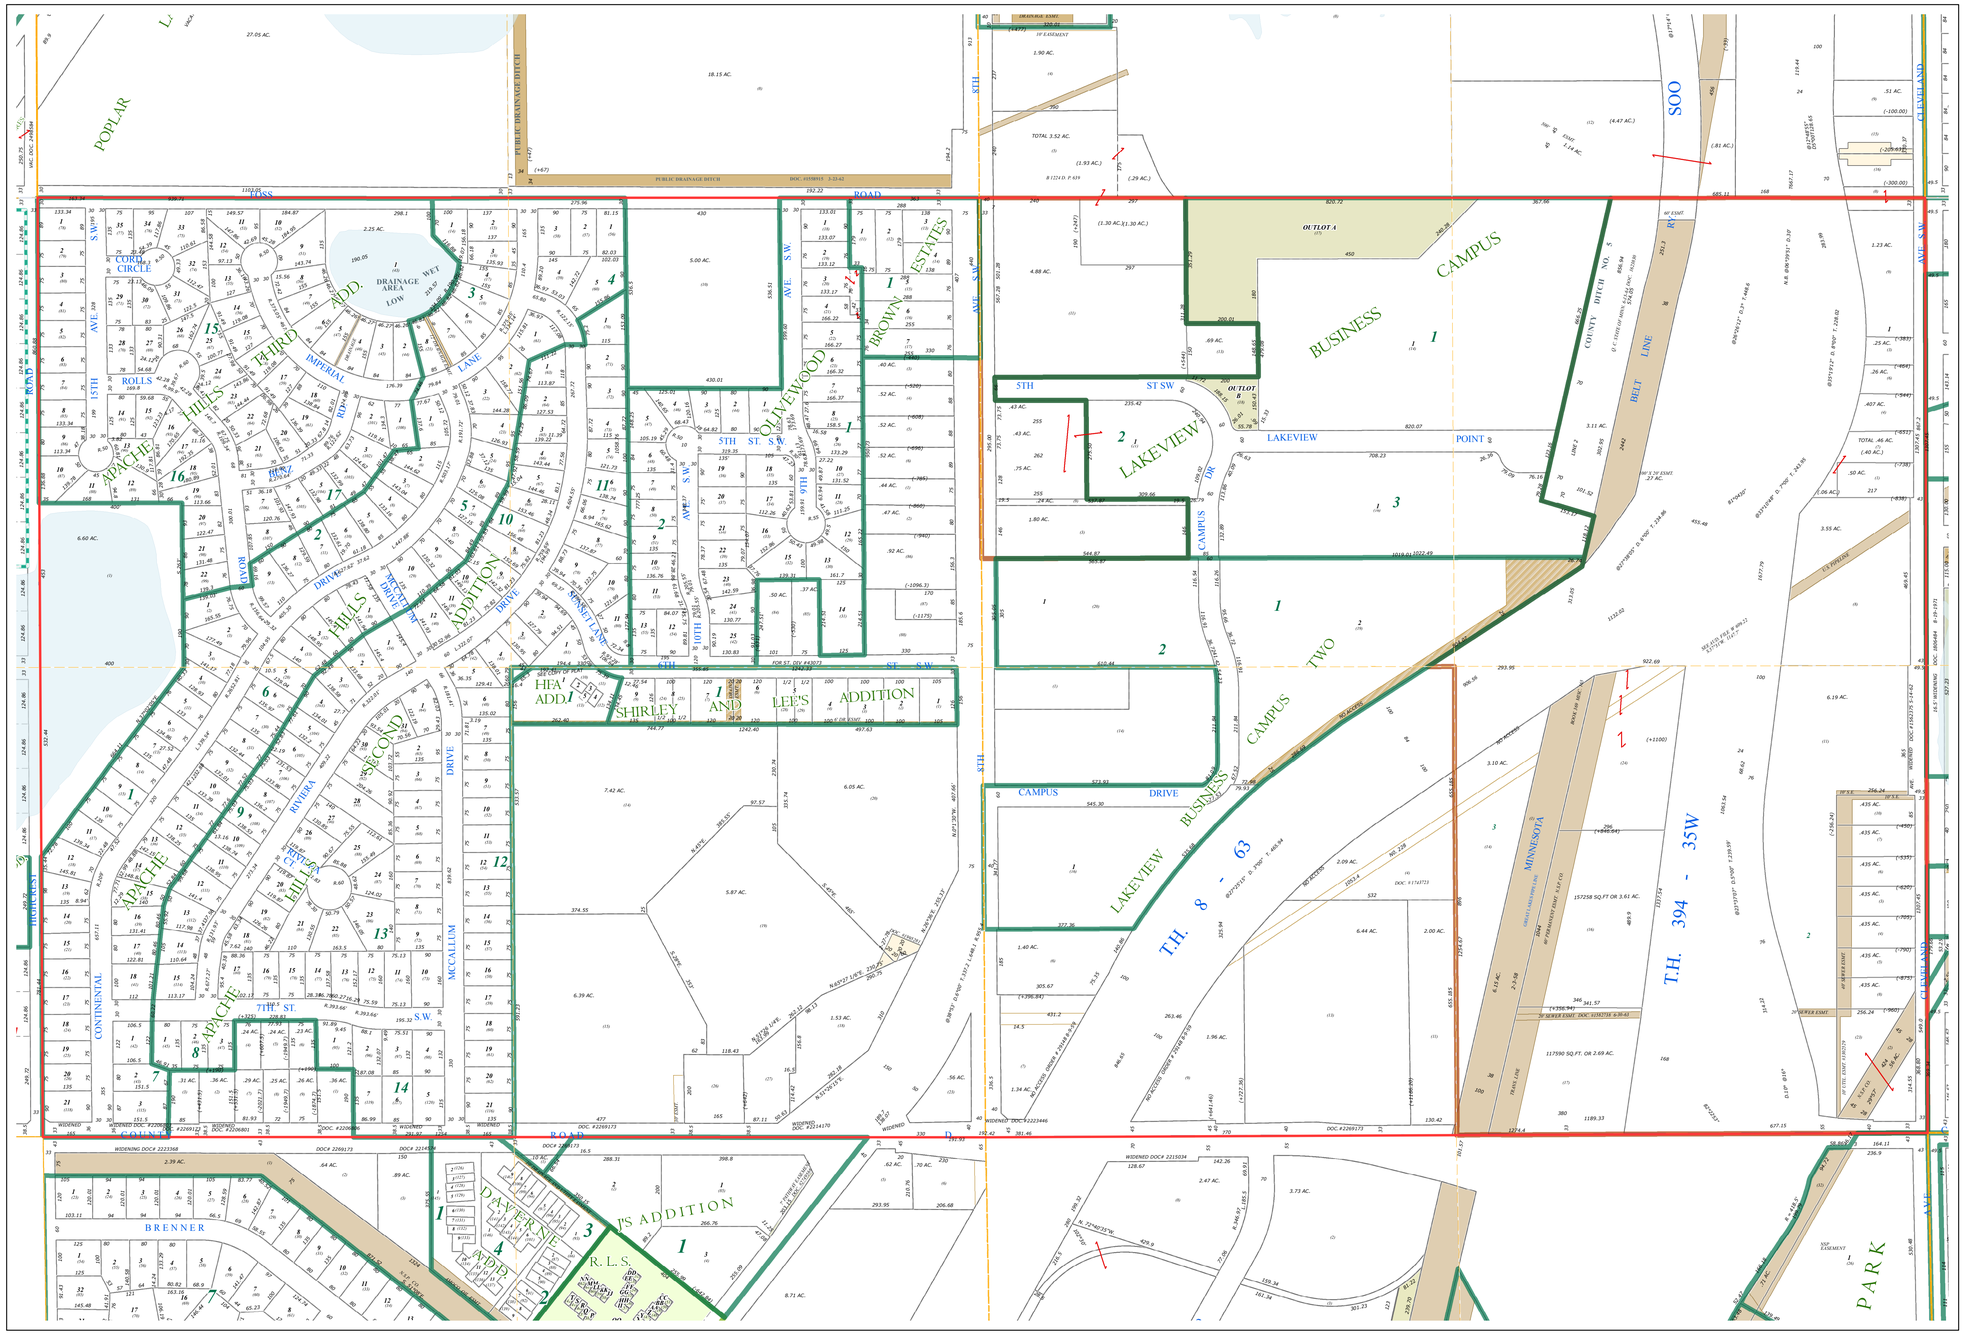

Legend

- Section
- Quarter
- Quarter Quarter
- Subdivision Plat
- Registered Land Survey
- Auditors's Subdivison
- Condominium

Division Type

- Lot
- Outlot
- Tract
- Metes & Bounds
- Tax Parcels

Easement

- Pedestrian
- Private Access
- Ponding
- Railroad
- Undetermined
- Drainage
- Drainage & Utility
- Utility

RAMSEY COUNTY
Working with you to enhance our quality of life

The information on this map is a compilation of Ramsey County Records. THE COUNTY DOES NOT WARRANT OR GUARANTEE THE ACCURACY OF THIS DATA. The County disclaims any liability for any injuries, time delays, or expenses you may suffer if you rely in any manner on the accuracy of this data.

Produced by Information Services Enterprise GIS Division
RCGISMetaData@Co.Ramsey.MN.US

NOTE: This is not an offical Ramsey County tax lot map. This is based on the data available in the Geographic Information System, which may vary from tax data officially recorded in the Tax System. For an official tax map, please contact the Office of Property Records and Revenue.

651-266-2000
AskPropertyTaxandRecords@co.ramsey.mn.us

N W E S

0 50100 200 300 400 Feet
1" = 200'
1:2,400

S323023
1/7/2016